12/9/99 Revision
Block Diagrams
Upper Floor

16 8 0 16 32
SCALE IN FEET

Shared Space
SPC
WFO
NSSL
Has to have close adjacency
Needs to have close adjacency
Needs to have close adjacency or could go to another floor if a vertical adjacency is retained.
Location not important

Southwest

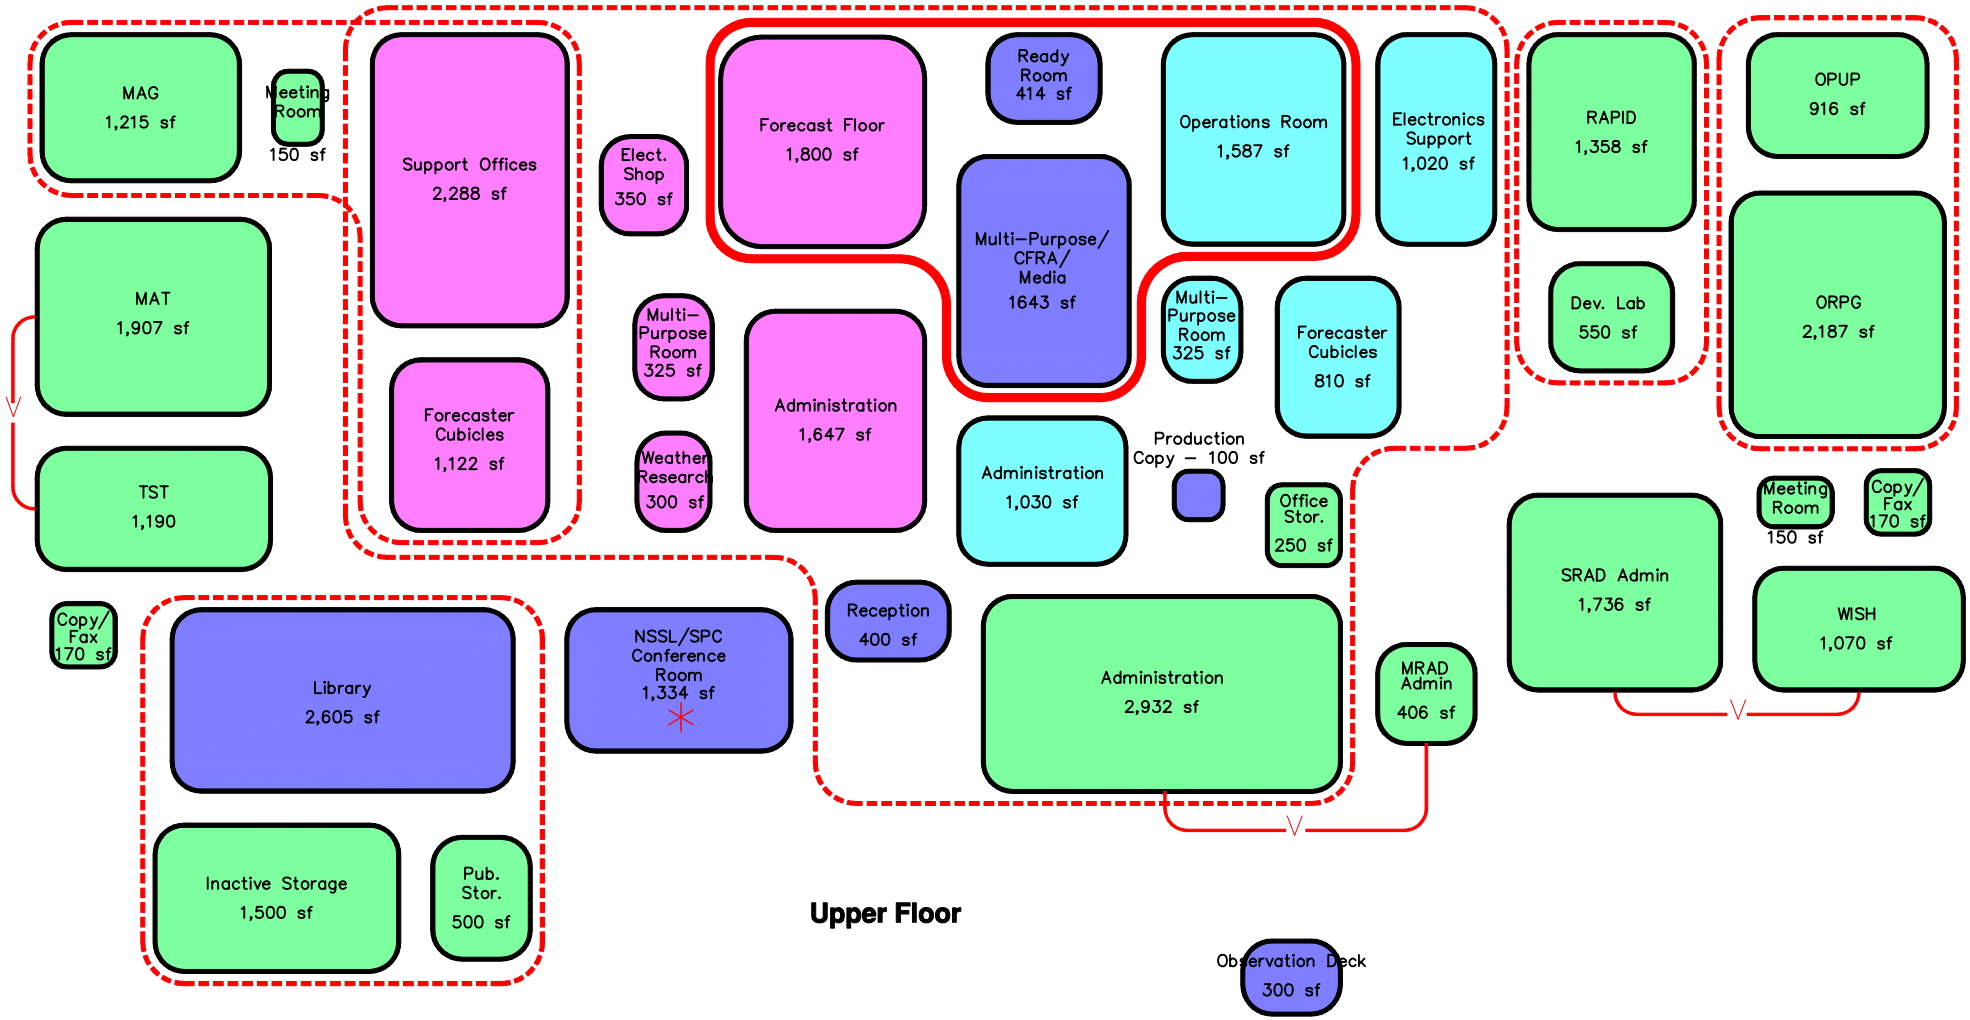

Upper Floor