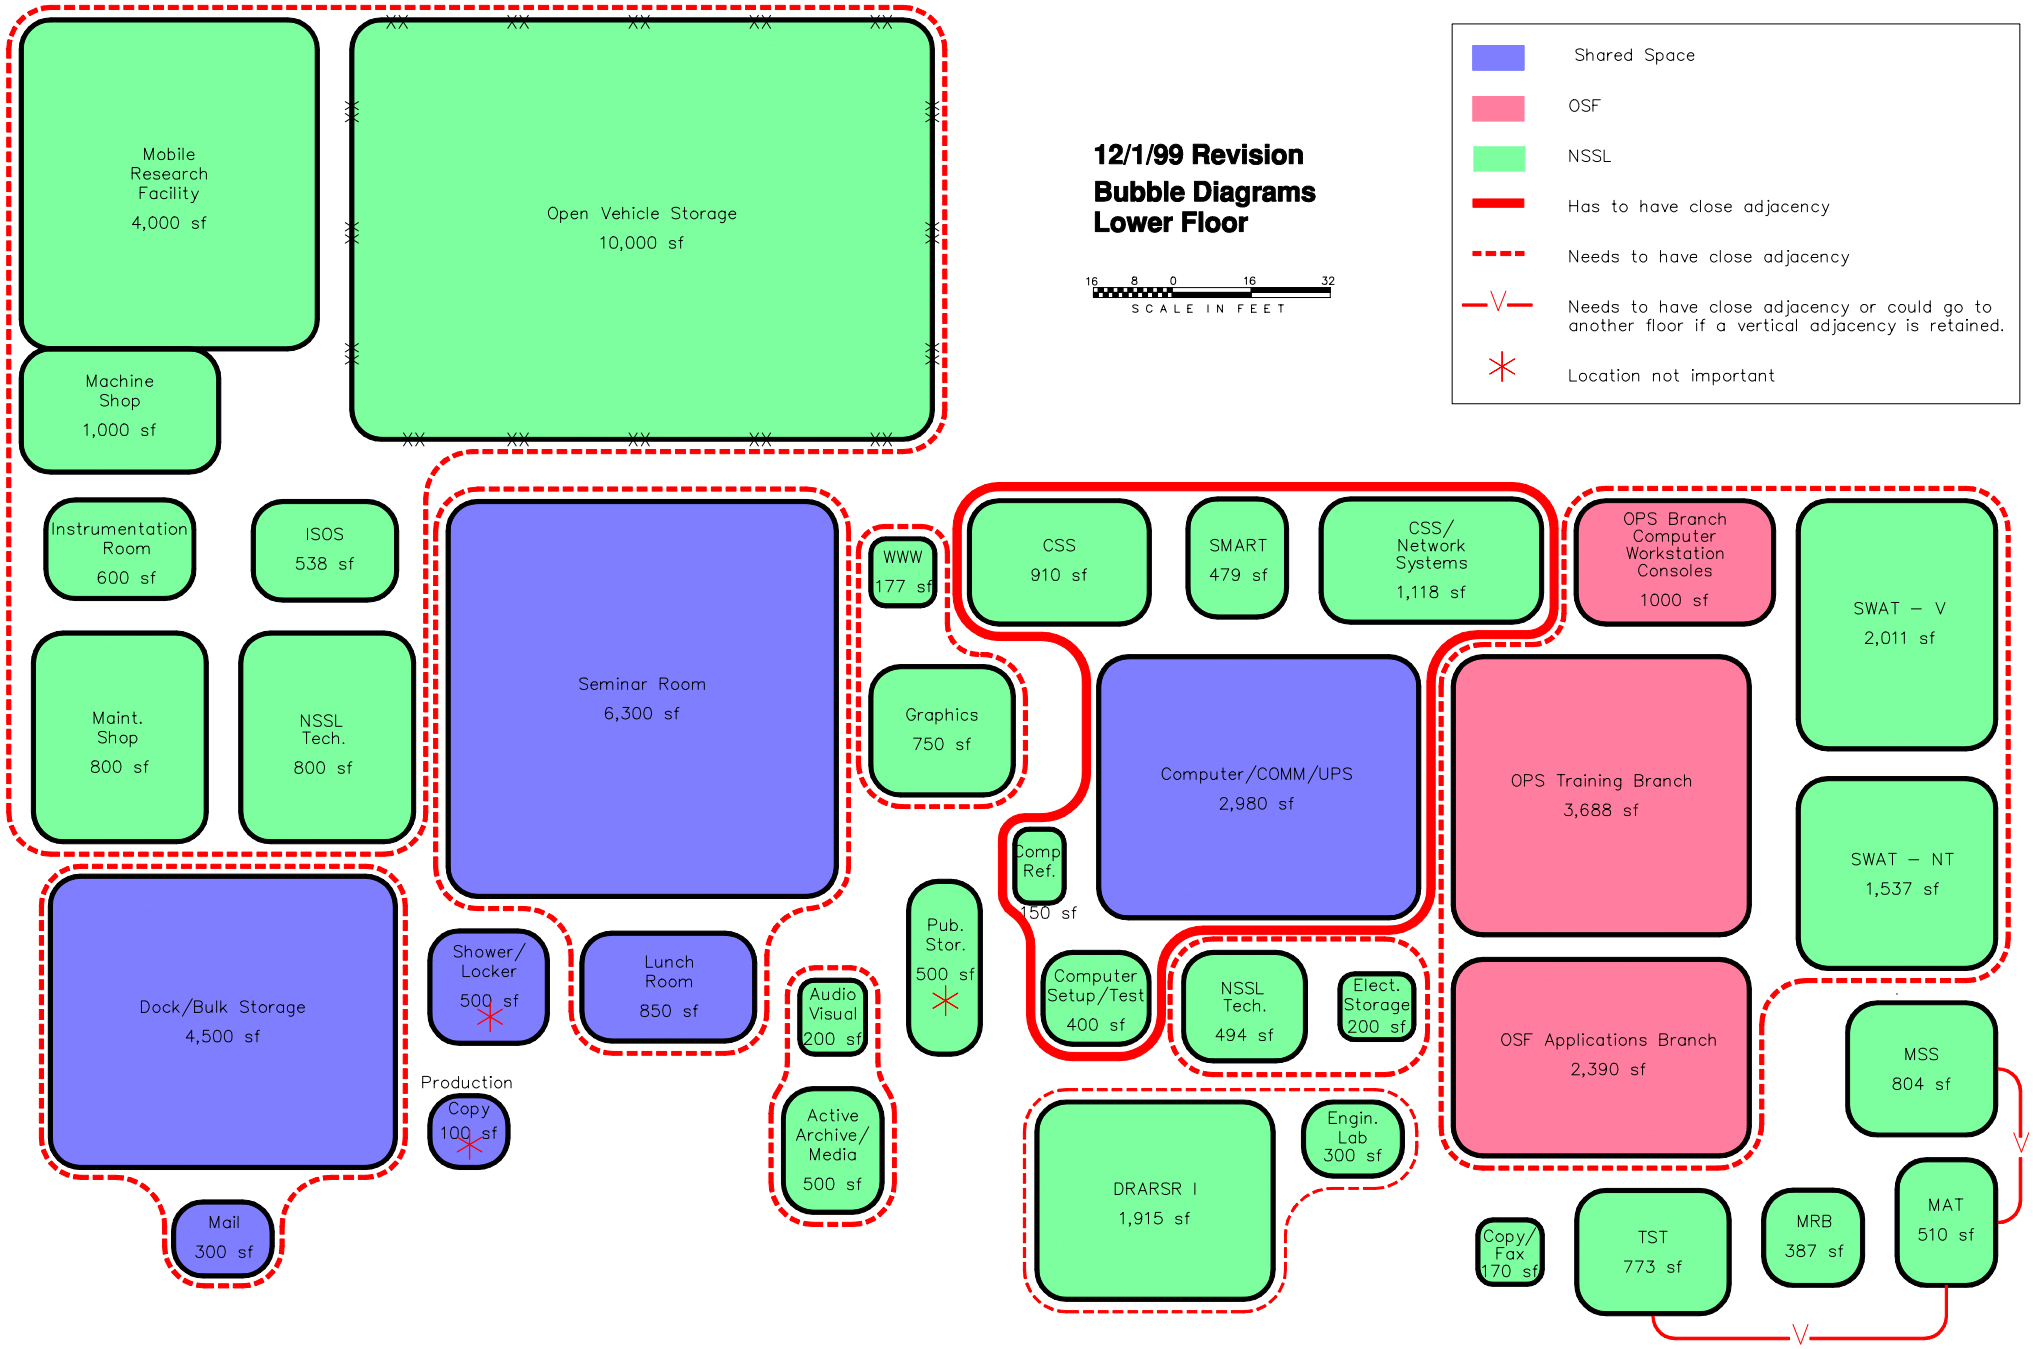
12/1/99 Revision
Bubble Diagrams
Lower Floor
16 8 0 16 32
SCALE IN FEET
Shared Space
OSF
NSSL
Has to have close adjacency
Needs to have close adjacency
Needs to have close adjacency or could go to another floor if a vertical adjacency is retained.
Location not important
Mobile Research Facility 4,000 sf
Open Vehicle Storage 10,000 sf
Machine Shop 1,000 sf
Instrumentation Room 600 sf
ISOS 538 sf
Maint. Shop 800 sf
NSSL Tech. 800 sf
Seminar Room 6,300 sf
WWW 177 sf
Graphics 750 sf
CSS 910 sf
SMART 479 sf
CSS/ Network Systems 1,118 sf
OPS Branch Computer Workstation Consoles 1000 sf
SWAT – V 2,011 sf
Computer/COMM/UPS 2,980 sf
OPS Training Branch 3,688 sf
SWAT – NT 1,537 sf
Comp Ref. 150 sf
Pub. Stor. 500 sf
Dock/Bulk Storage 4,500 sf
Shower/ Locker 500 sf
Lunch Room 850 sf
Audio Visual 200 sf
Computer Setup/Test 400 sf
NSSL Tech. 494 sf
Elect. Storage 200 sf
OSF Applications Branch 2,390 sf
MSS 804 sf
Production
Copy 100 sf
Active Archive/ Media 500 sf
DRARSR I 1,915 sf
Engin. Lab 300 sf
Mail 300 sf
Copy/ Fax 170 sf
TST 773 sf
MRB 387 sf
MAT 510 sf

Lower Floor