12/10/99 Revision
Bubble Diagrams
Lower Floor

16 8 0 16 32
SCALE IN FEET

- Shared Space
- OSF
- NSSL
- Has to have close adjacency
- Needs to have close adjacency
- Needs to have close adjacency or could go to another floor if a vertical adjacency is retained.
- Location not important

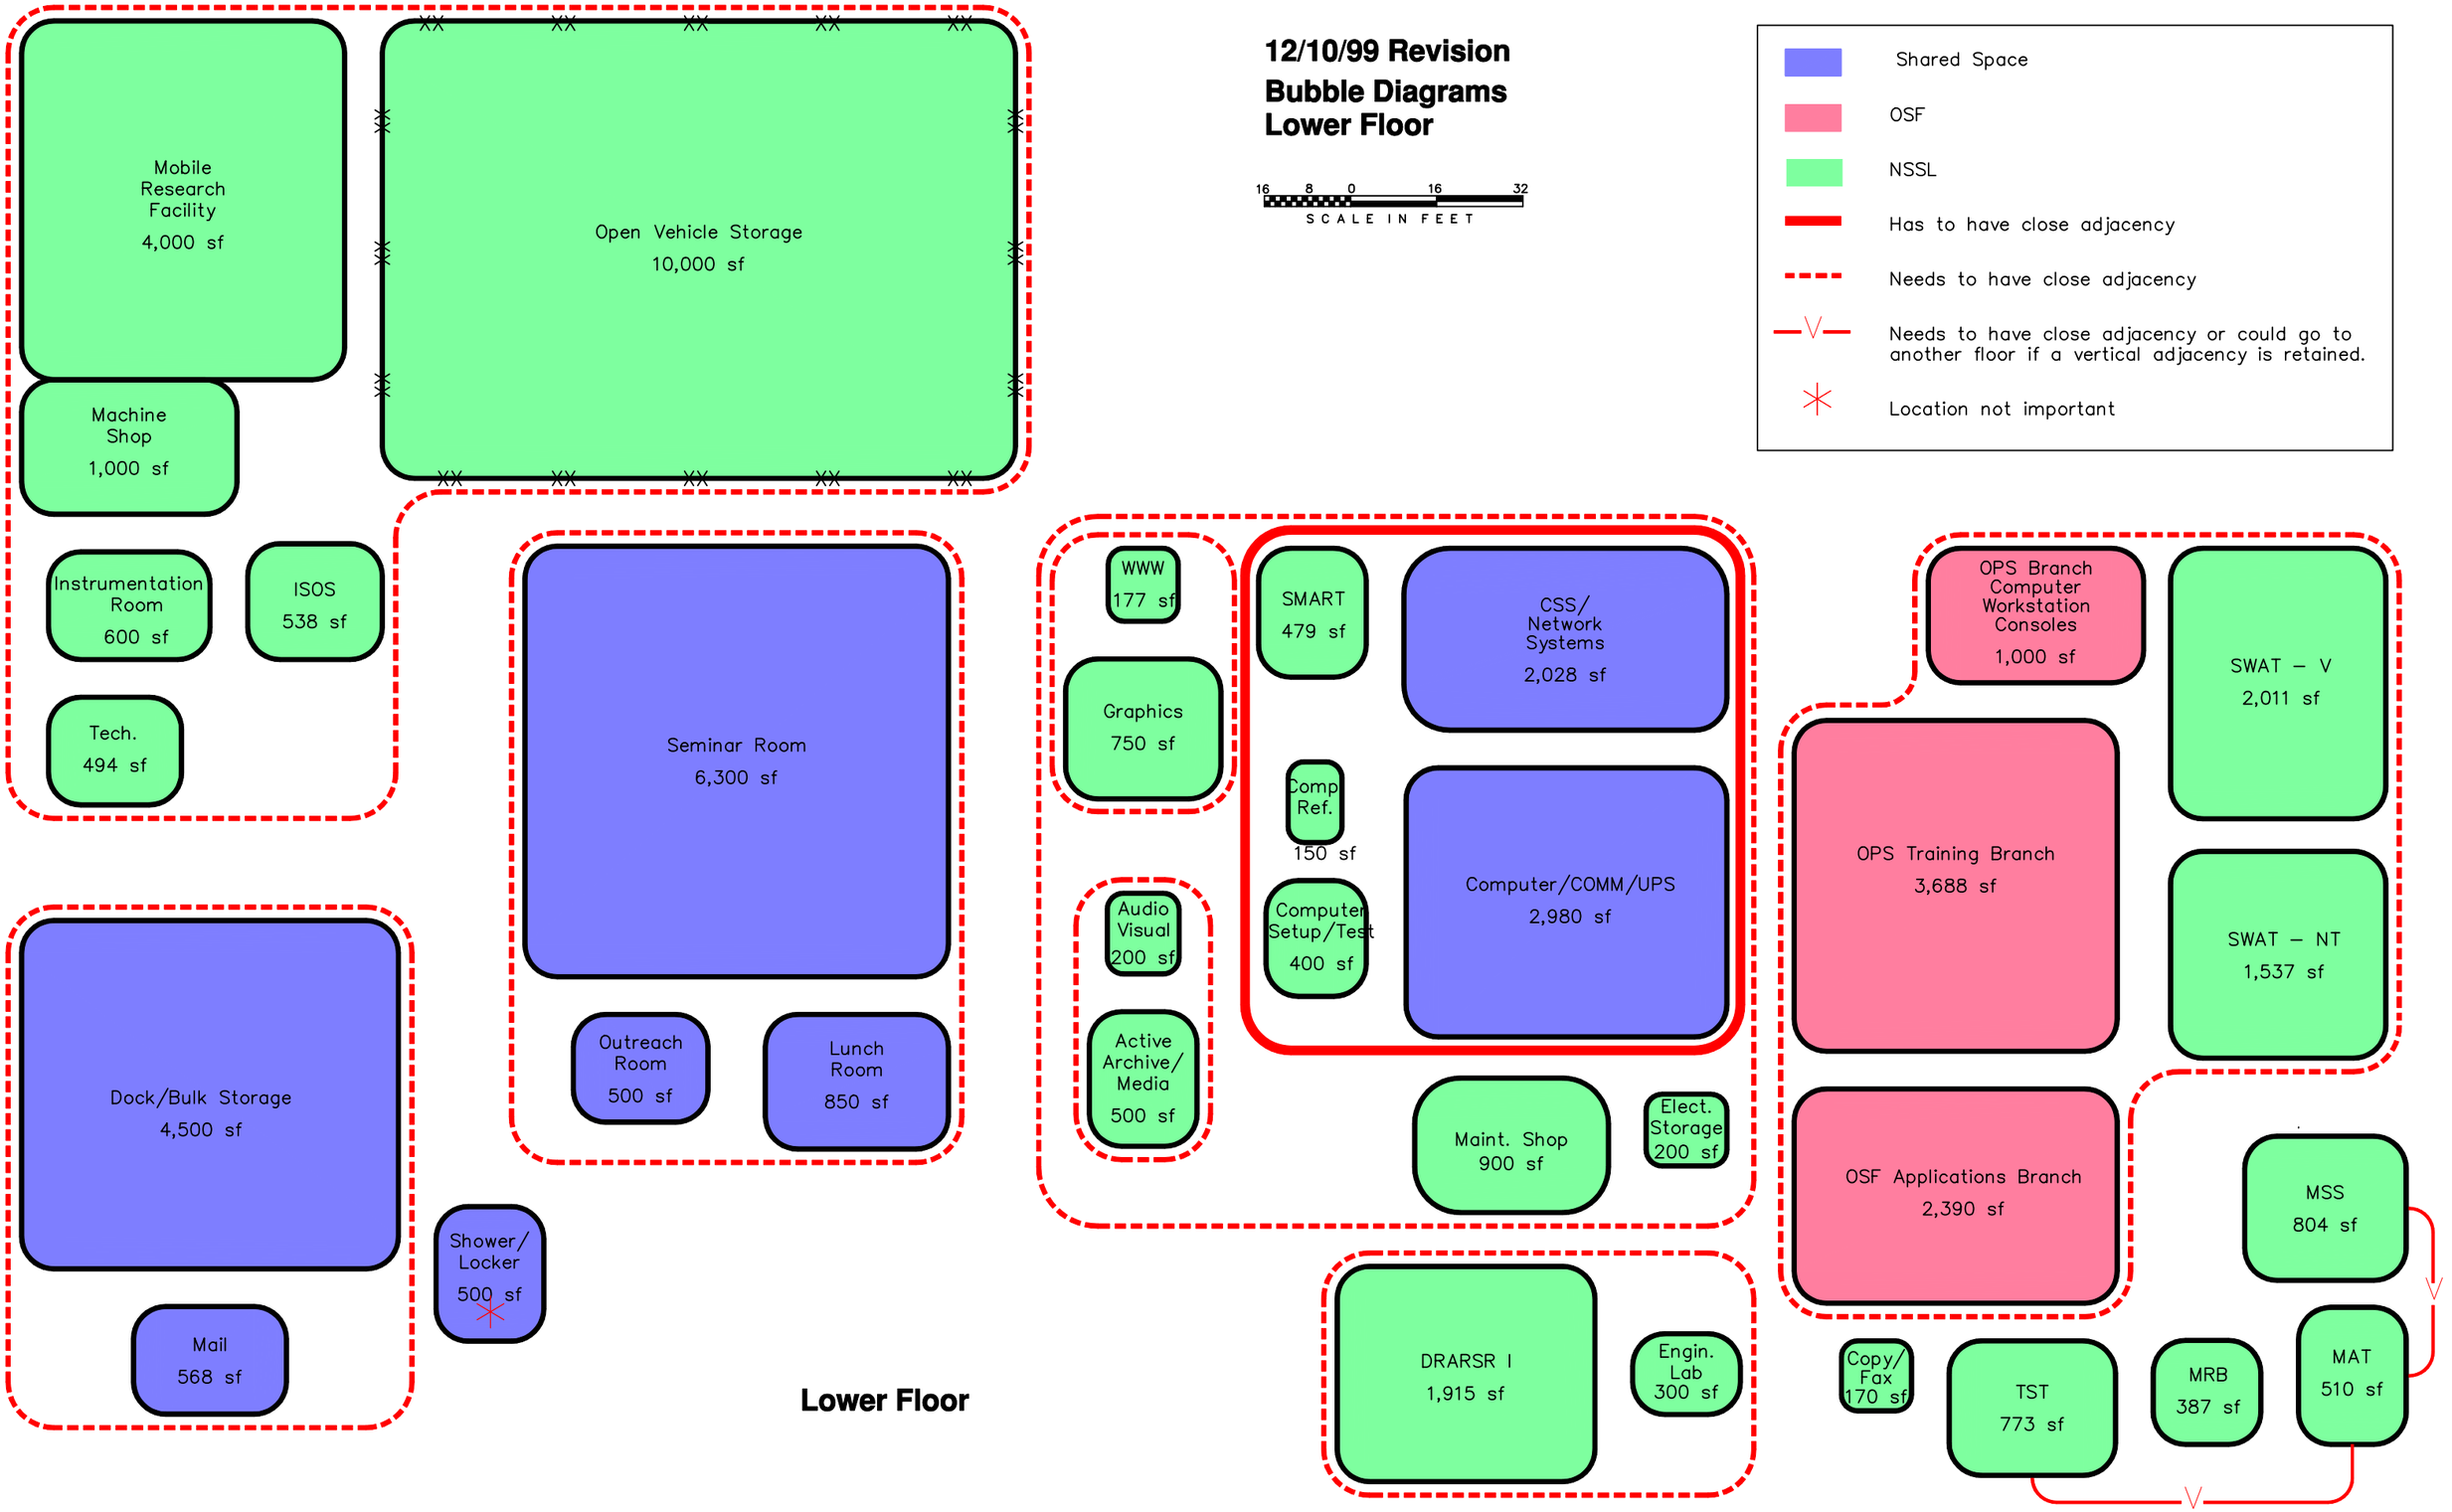

Lower Floor