12/06/99 Revision
Block Diagrams
Lower Floor

16 8 0 16 32
SCALE IN FEET

52,000 gsf

Total Net Square Footage (sf)

Key	Components
	Shared Space
	OSF
	NSSL
	Total

Work Area Key
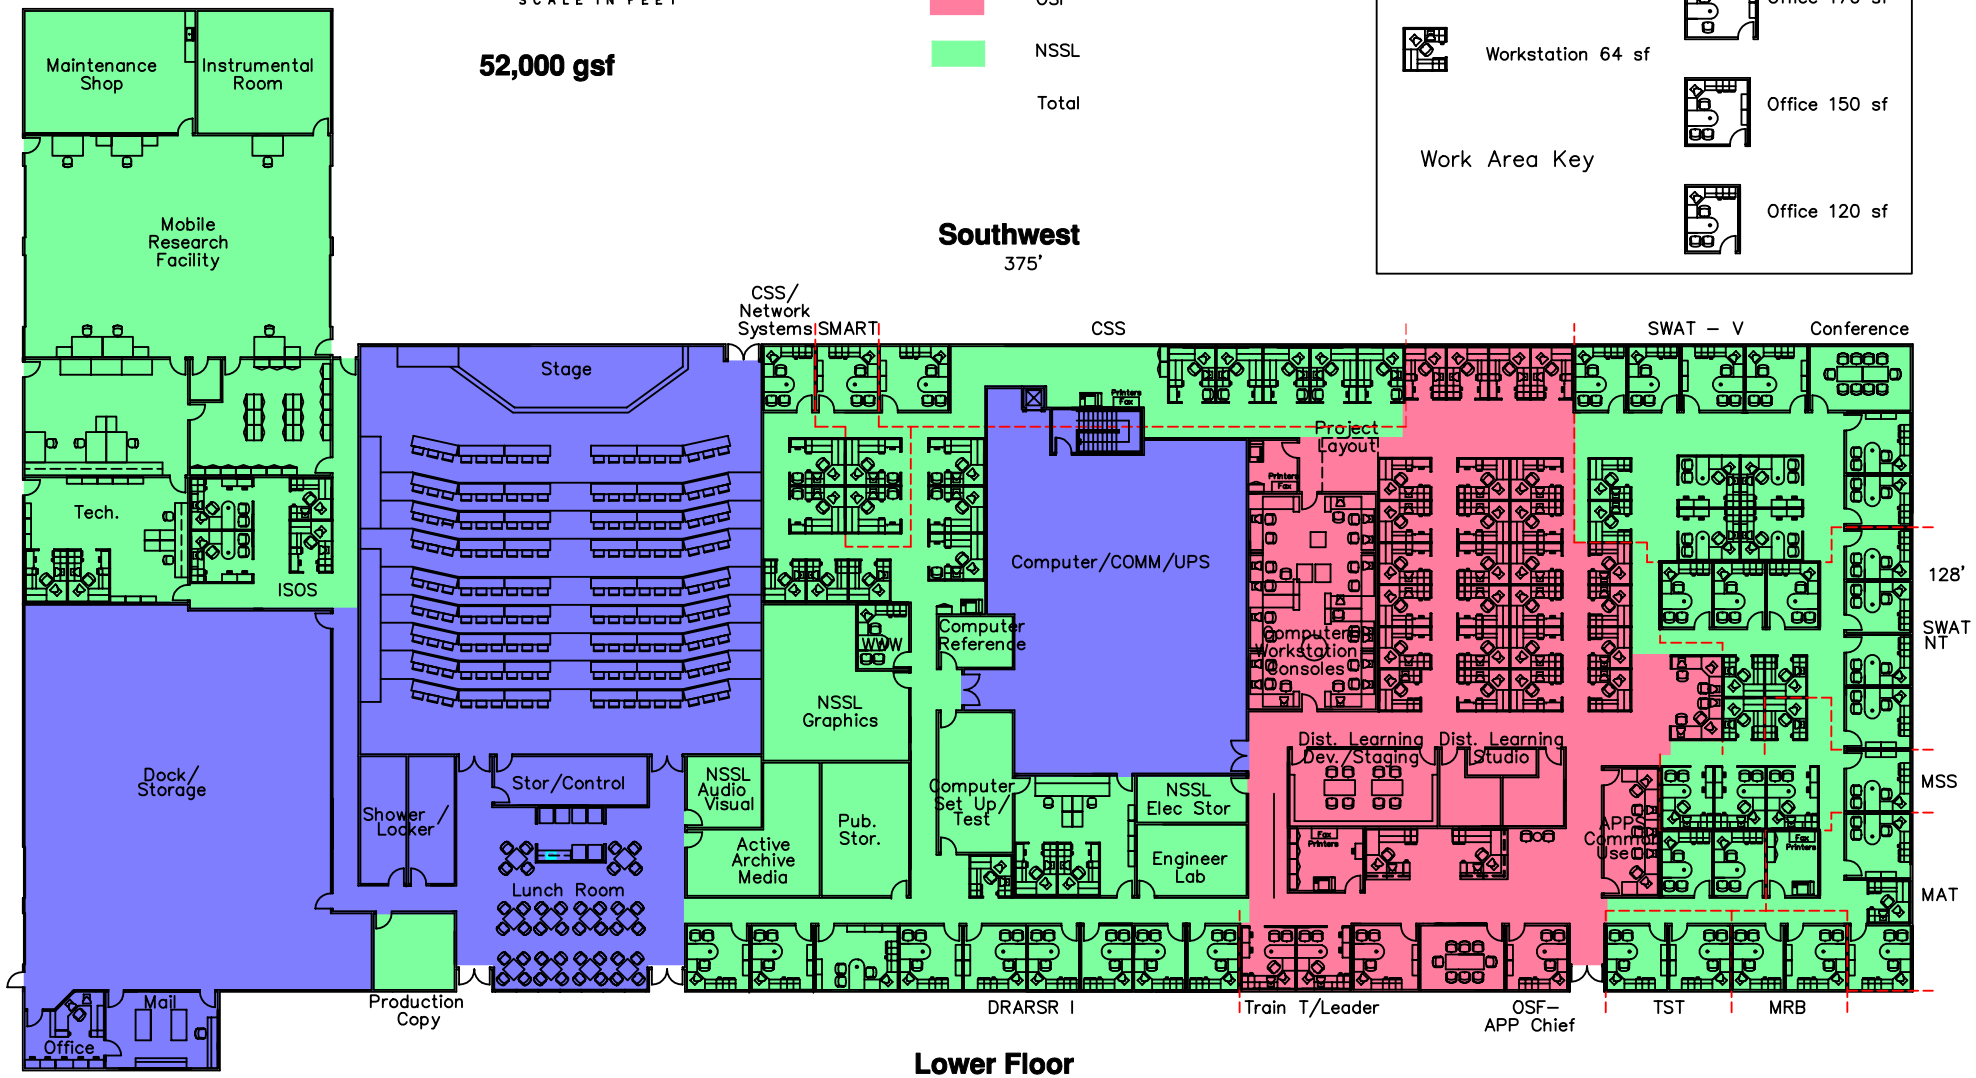
- Workstation 120 sf
- Workstation 96 sf
- Workstation 64 sf
- Office 200 sf
- Office 170 sf
- Office 150 sf
- Office 120 sf