12/06/99 Revision
Block Diagrams
Upper Floor

16 8 0 16 32
SCALE IN FEET

44,288 gsf

Total Net Square Footage (sf)

Key	Components
	Shared Space
	SPC
	WFO
	NSSL
	Total

Work Area Key

- Workstation 120 sf
- Workstation 96 sf
- Workstation 80 sf
- Workstation 64 sf
- Workstation 33 sf
- Office 264 sf
- Office 200 sf
- Office 170 sf
- Office 150 sf
- Office 120 sf

Southwest

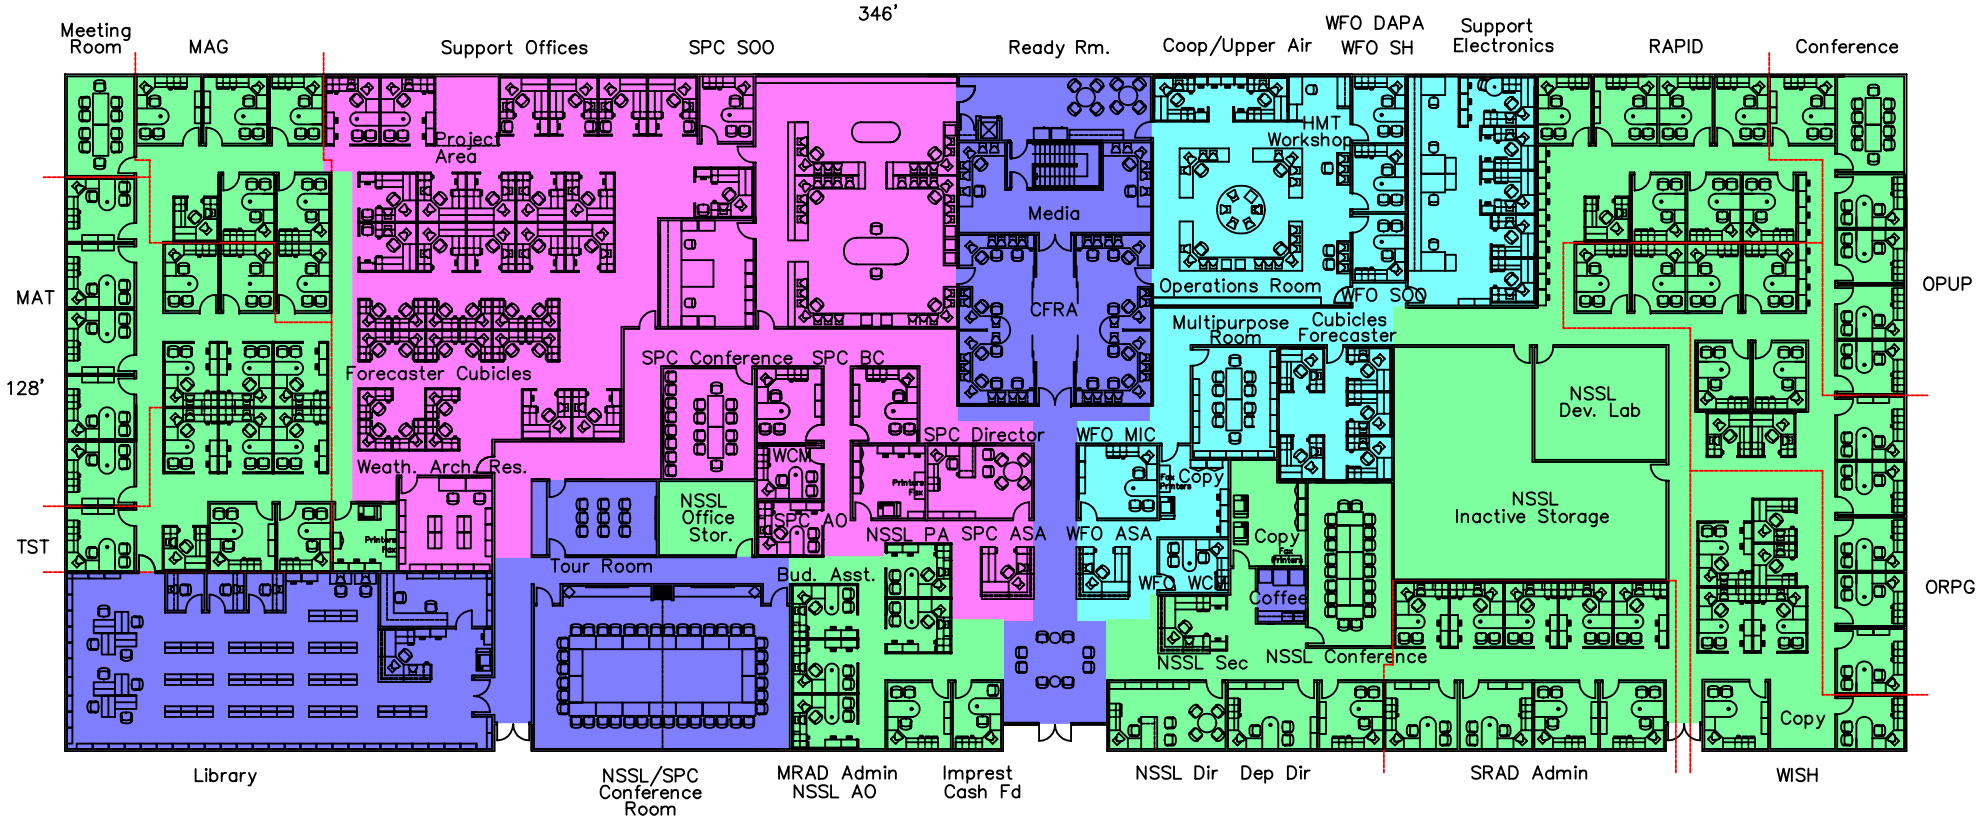

Upper Floor