Total Net Square Footage (sf)

Key	Components	Programmed Area	Area Shown
	Shared Space		4,920
	SPC		7,925
	WFO		4,730
	NSSL		21,050
	Total		38,625

4,895 +/− Component Non Assignable Area (Interior Circulation)

128 x 240 = 43,520 sf Excluding Building Systems, Elevators, Toilets, Stairs and Walls

NORTH

Task 1 10/13/99
Block Diagrams
Second Floor

16 8 0 16 32
SCALE IN FEET

Workstation 120 sf
Workstation 96 sf
Workstation 80 sf
Workstation 64 sf
Workstation 33 sf
Office 264 sf
Office 200 sf
Office 170 sf
Office 150 sf
Office 120 sf

Work Area Key

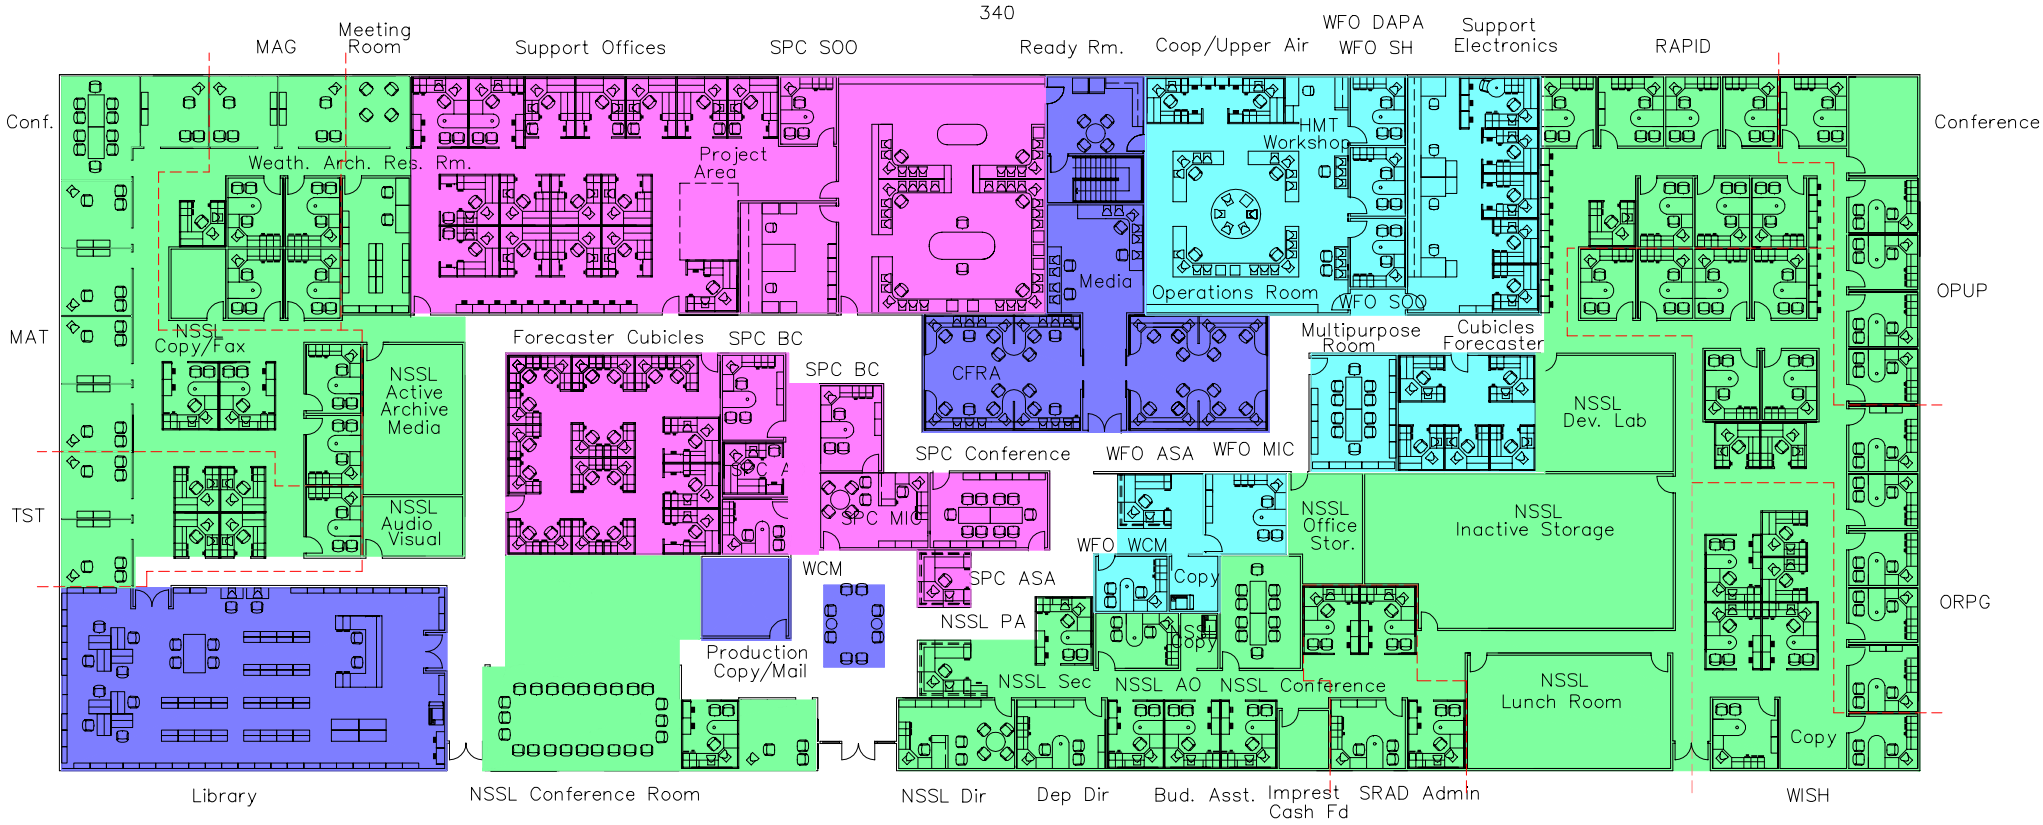

Second Floor